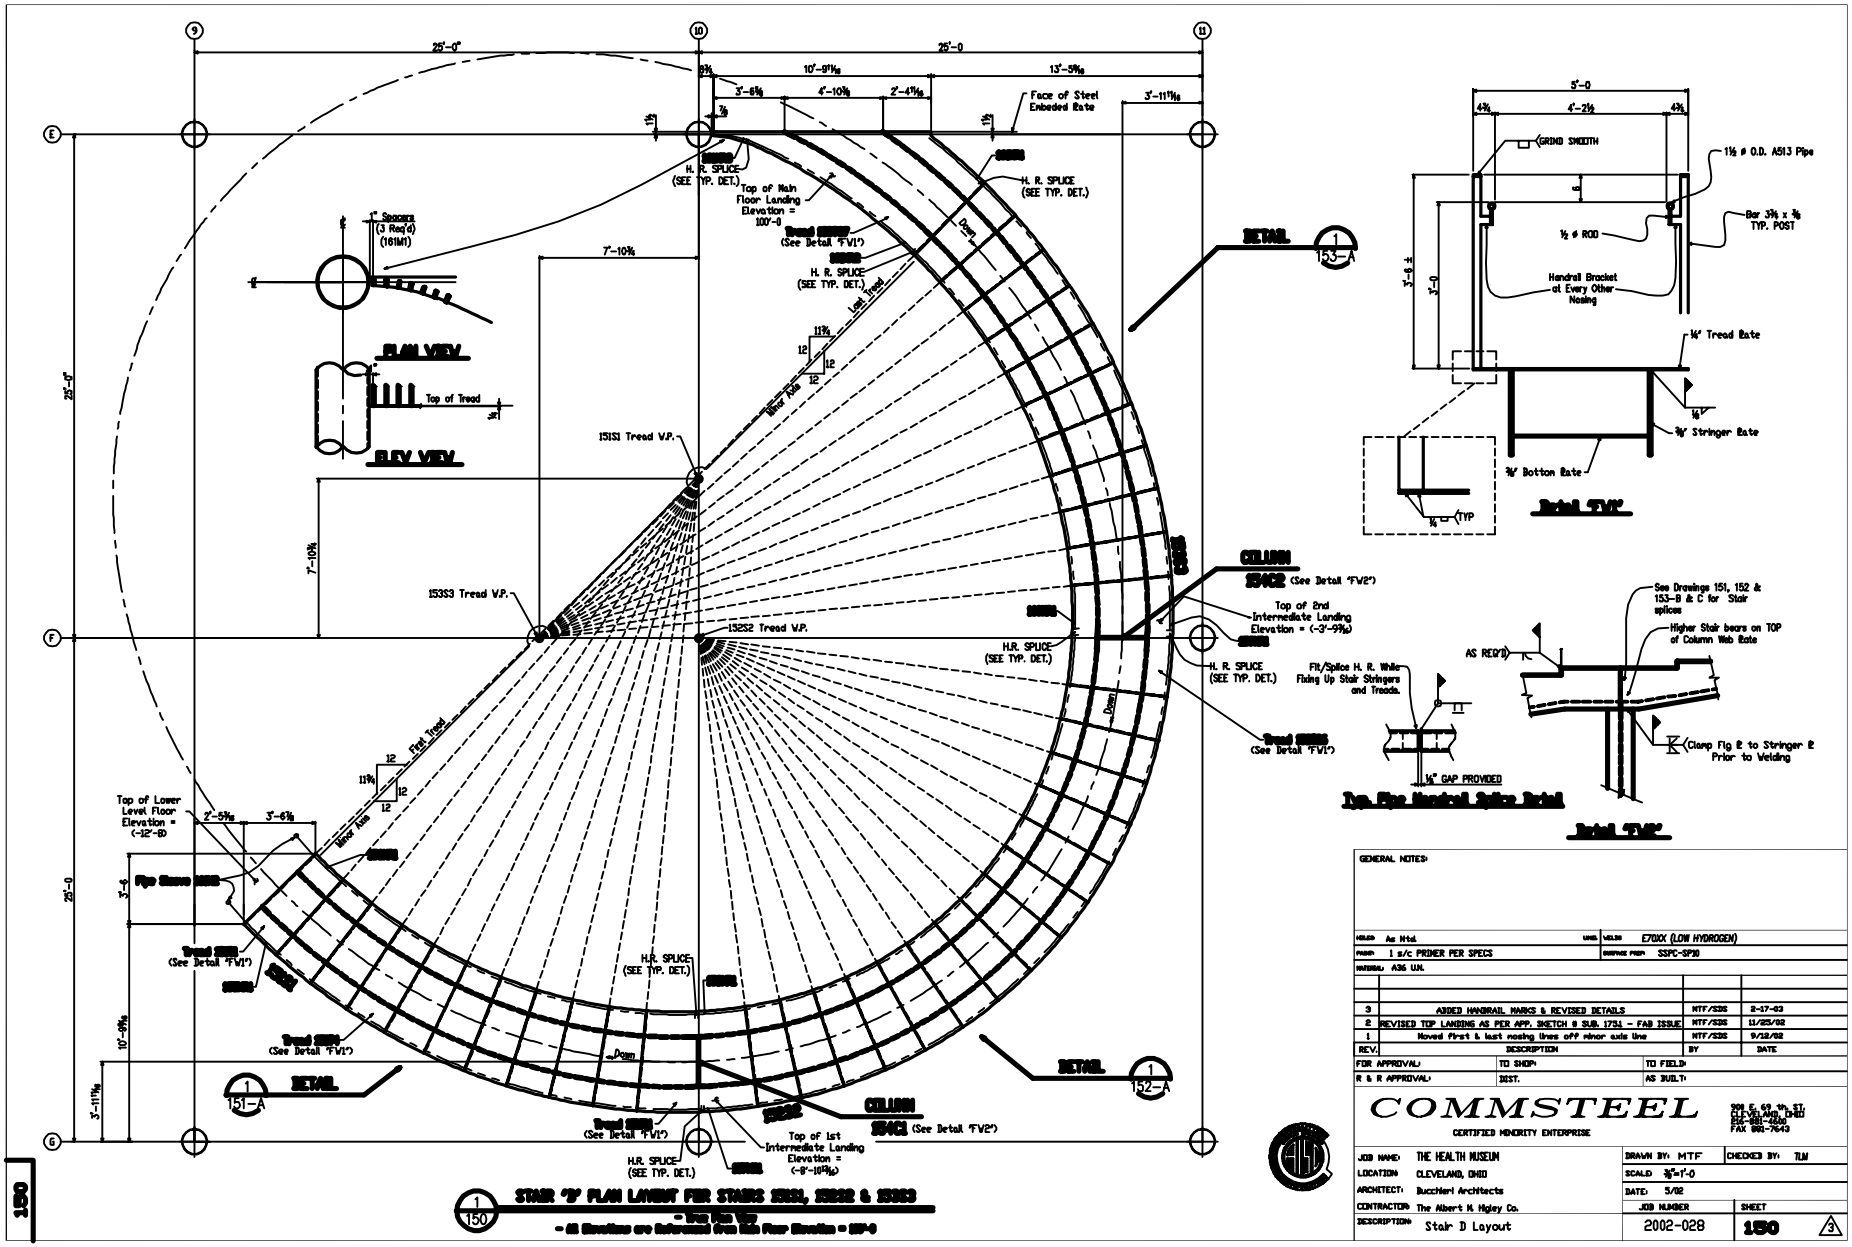

GENERAL NOTES:

WELD: As Req'd.		WELD: E70XX (LOW HYDROGEN)	
FINISH: 1 s/c PRIMER PER SPECS		SURFACE PREP: SSPC-SP10	
MATERIAL: A36 U.N.			
3	ADDED HANDRAIL MARKS & REVISED DETAILS	MTF/SDS	2-17-03
2	REVISED TOP LANDING AS PER APP. SKETCH 8 SUB. 173J - FAB ISSUE	MTF/SDS	11/25/02
1	Moved first & last nosing lines off Minor axis line	MTF/SDS	9/12/02
REV.	DESCRIPTION	BY	DATE
FOR APPROVAL:	TO SHOP:	TO FIELD:	
R & R APPROVAL:	DIST.	AS BUILT:	

COMMSTEEL

CERTIFIED MINORITY ENTERPRISE

906 E. 59 th. ST.
CLEVELAND, OHIO
216-881-4244
FAX 881-7643

JOB NAME:	THE HEALTH MUSEUM	DRAWN BY: MTF	CHECKED BY: TLM
LOCATION:	CLEVELAND, OHIO	SCALE: 3/8"=1'-0	
ARCHITECT:	Buchheri Architects	DATE: 5/02	
CONTRACTOR:	The Albert M. Higley Co.	JOB NUMBER	SHEET
DESCRIPTION:	Stair D Layout	2002-028	150 3

150